View inside existing roof space

Rosemary clay roof tiles with feature bands as shown above

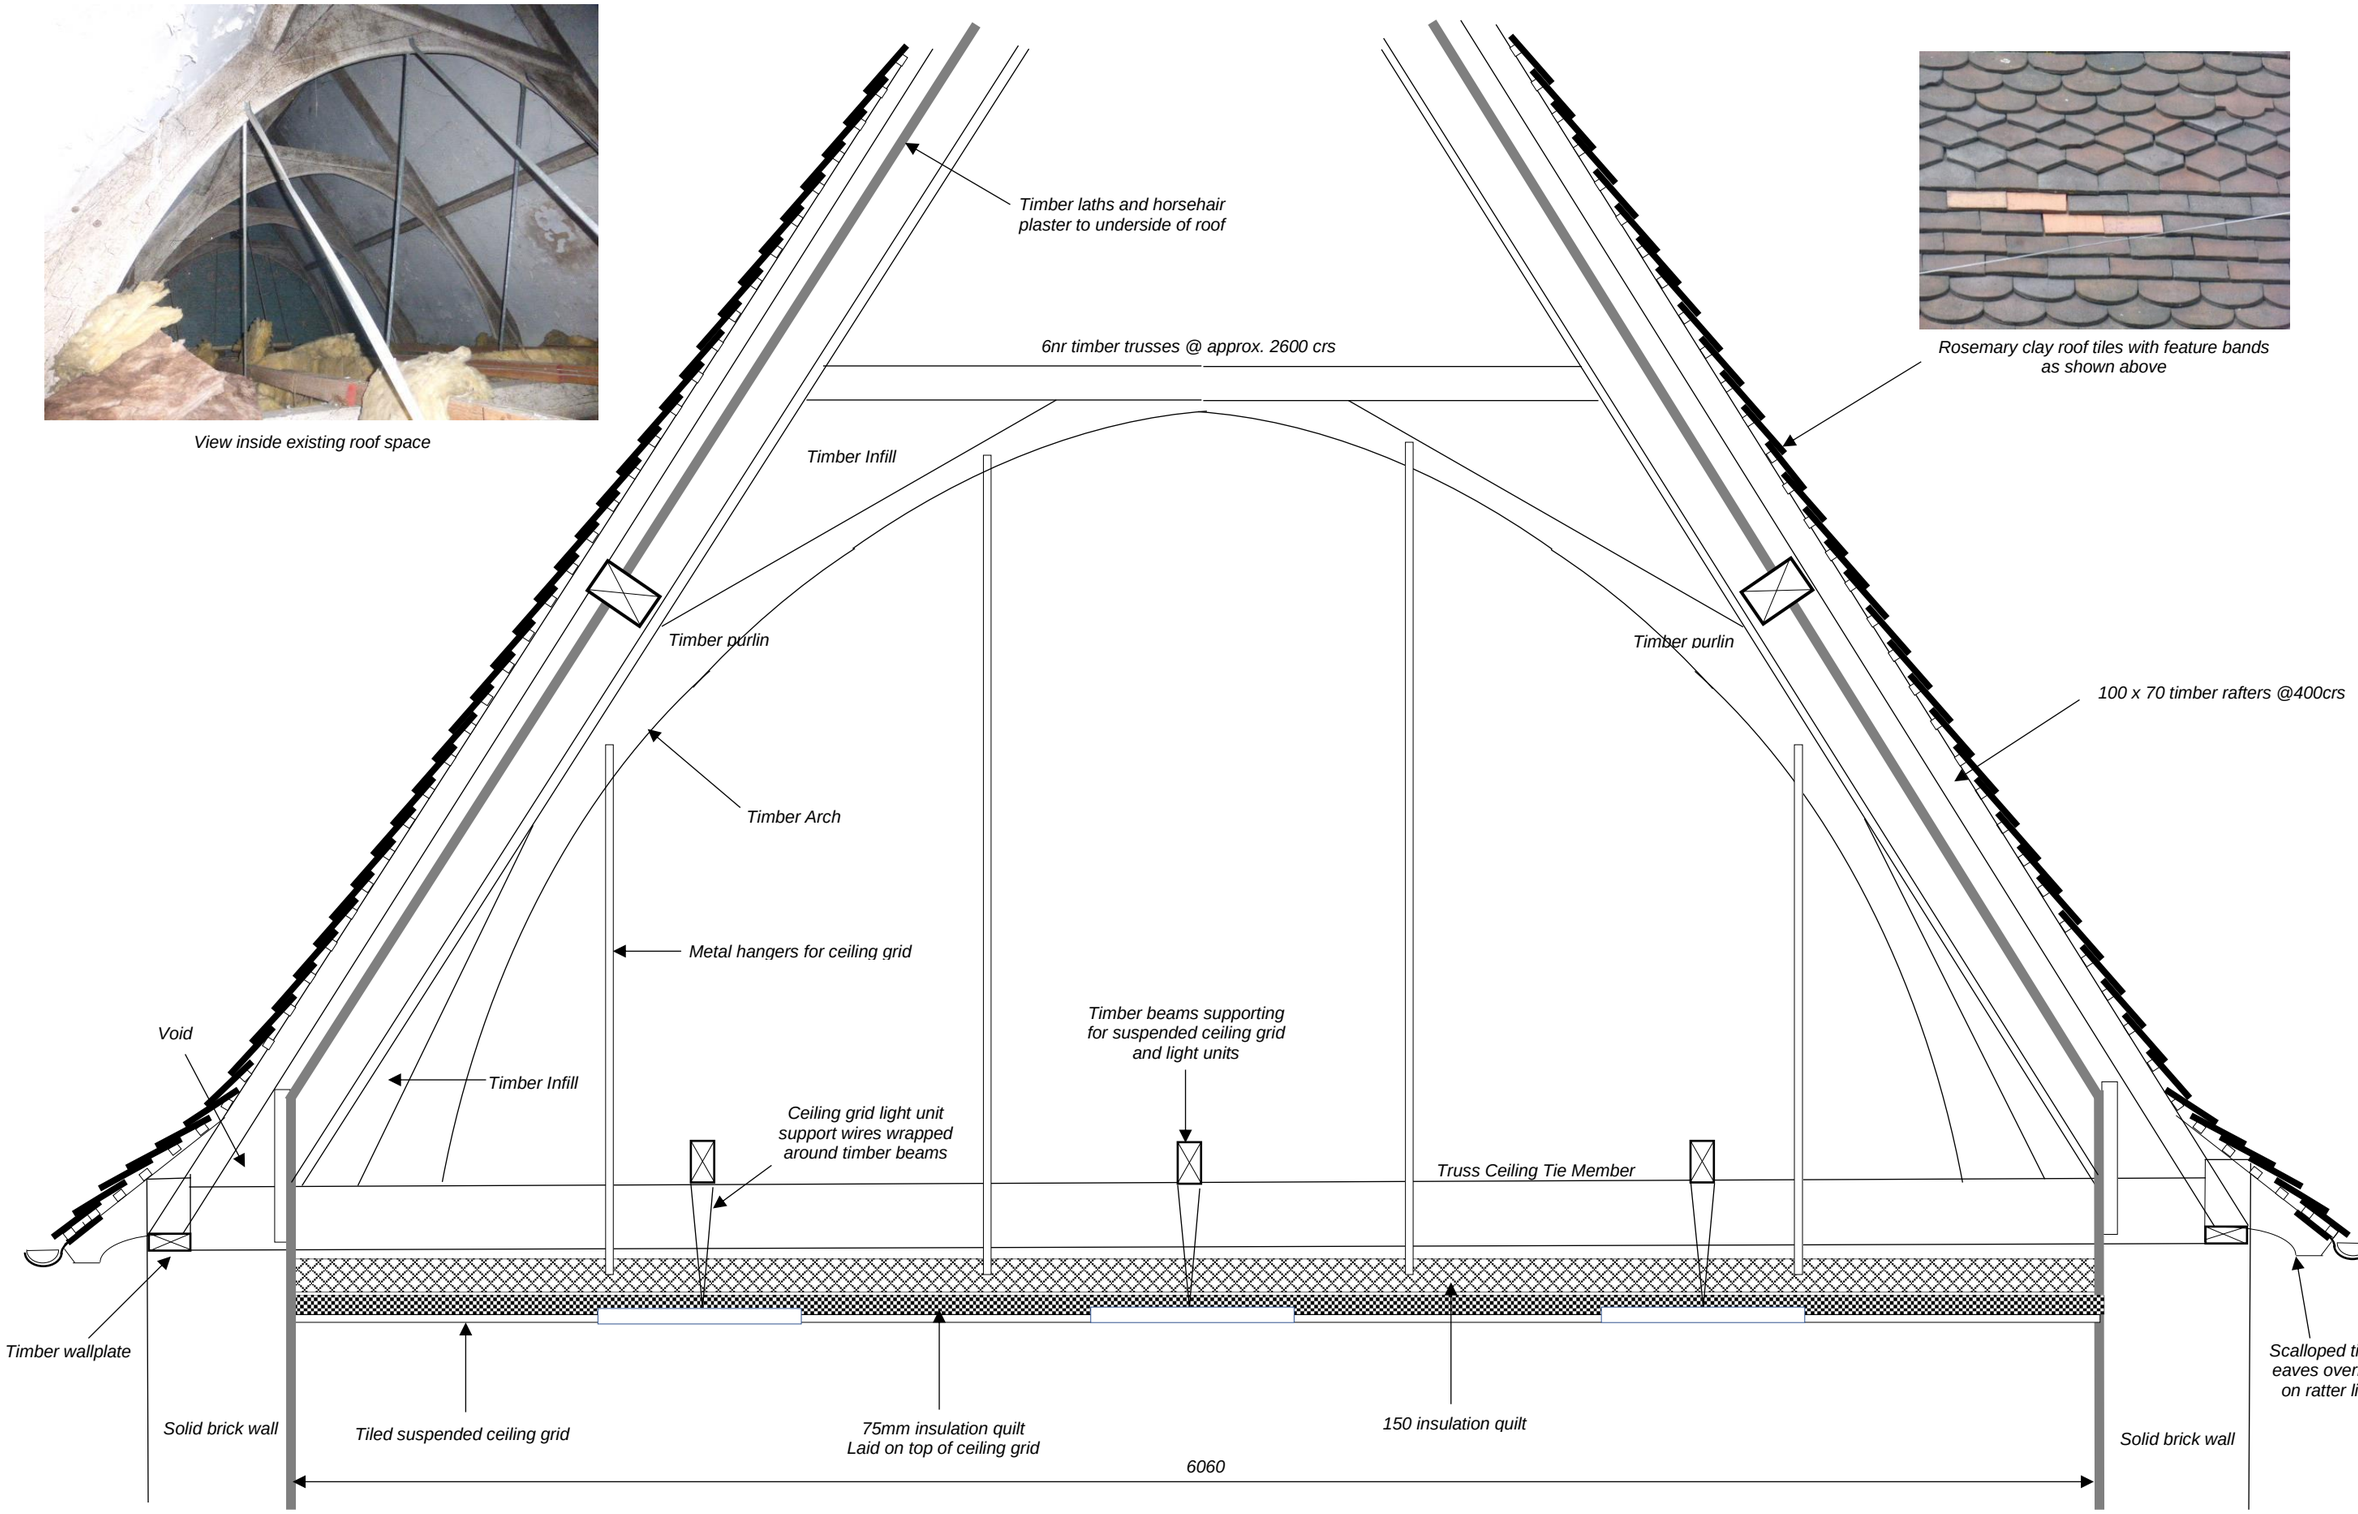

Steve Hunt Partnership

Project:	Lymm Village Hall
Client:	Lymm Parish Council
Address:	5 Pepper Street, Lymm, WA13 0JB
Title:	Main Hall Roof– Existing Section
Sketch Number:	19-8550-02A

PRINT A3 SIZE